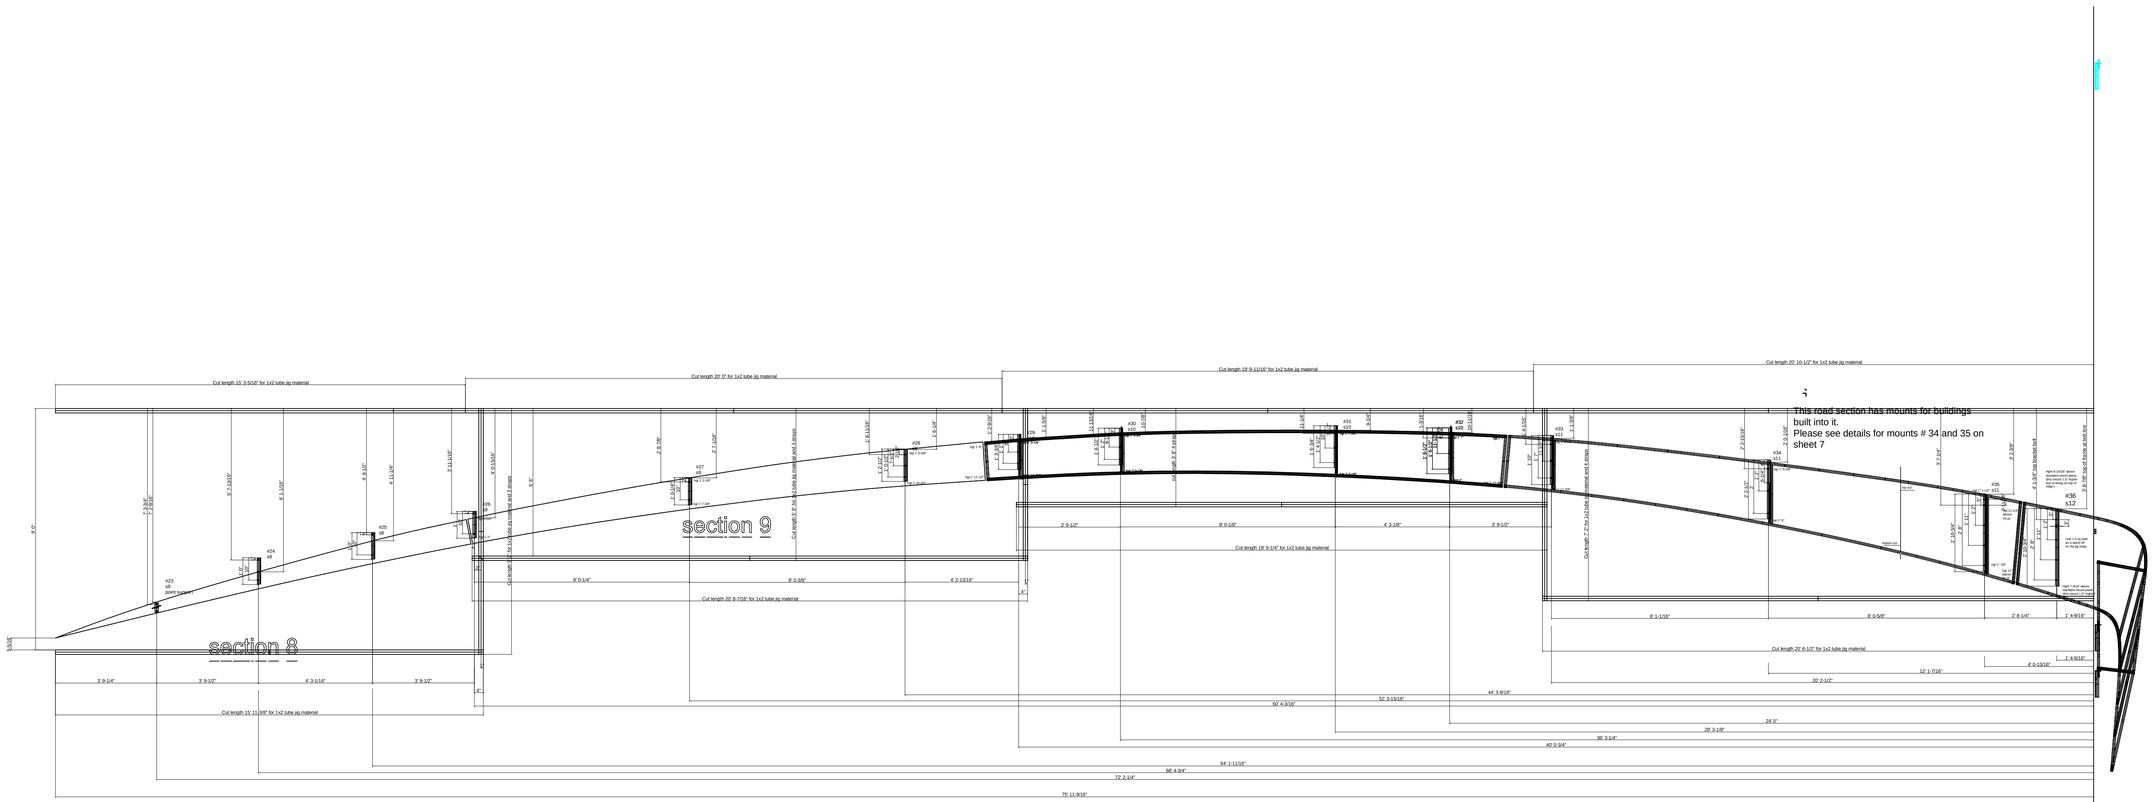
This road section has mounts for buildings built into it.
Please see details for mounts # 34 and 35 on sheet 7
section 8
section 9
Cut length 19' 3-5/16" for 1x2 tube jig material
Cut length 20' 0" for 1x2 tube jig material
Cut length 19' 9-11/16" for 1x2 tube jig material
Cut length 20' 10-1/2" for 1x2 tube jig material
Cut length 19' 11-3/8" for 1x2 tube jig material
Cut length 20' 8-7/16" for 1x2 tube jig material
Cut length 19' 9-1/4" for 1x2 tube jig material
Cut length 20' 6-1/2" for 1x2 tube jig material
#23
s8
mount buildings
#24
s8
#25
s8
#26
s8
#27
s8
#28
s8
#29
s8
#30
s10
#31
s10
#32
s10
#33
s11
#34
s11
#35
s11
#36
s12
Cut length 7' 2" for 1x2 tube jig material and 1 strips.
Cut length 5' 8" for 1x2 tube jig material and 3 strips.
Cut length 7' 7" for 1x2 tube jig material and 1 strips.
Cut length 7' 7" for 1x2 tube jig material and 1 strips.
Cut length 7' 7" for 1x2 tube jig material and 1